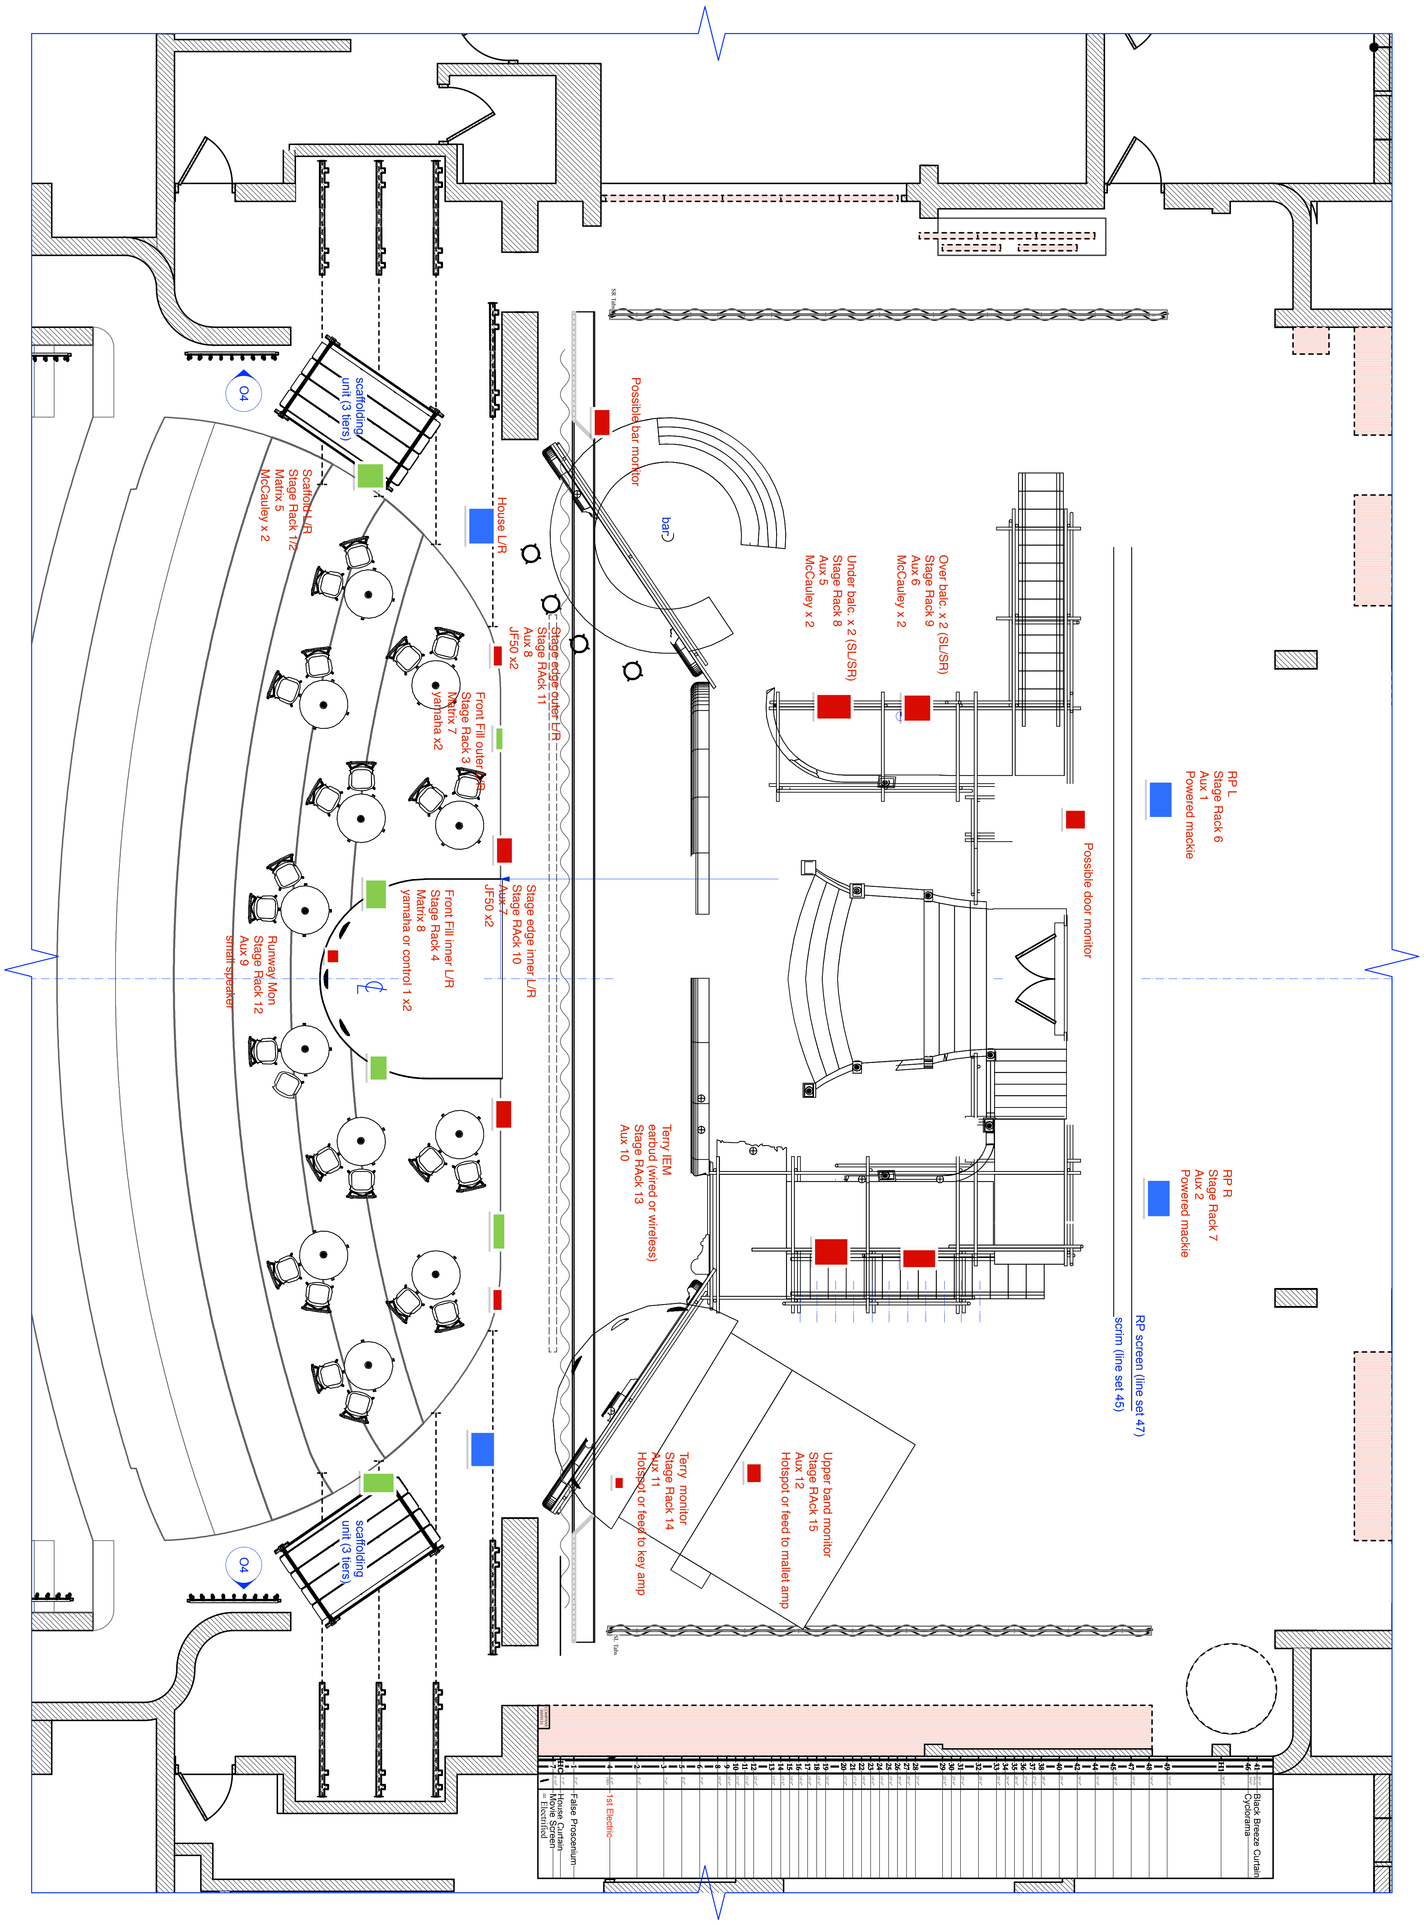

JRS JOSAFATH REYNOSO SCENOGRAPHER	Bertolt Brecht's **"The Threepenny Opera"**	Director: Calvin MacLean	*GROUNDPLAN*
		Designer: Josafath "Joe" Reynoso	Scale: 1/4" = 1'
	The Clarence Brown Theatre	TD: Andrew Karlin	02 / 16 / 2015